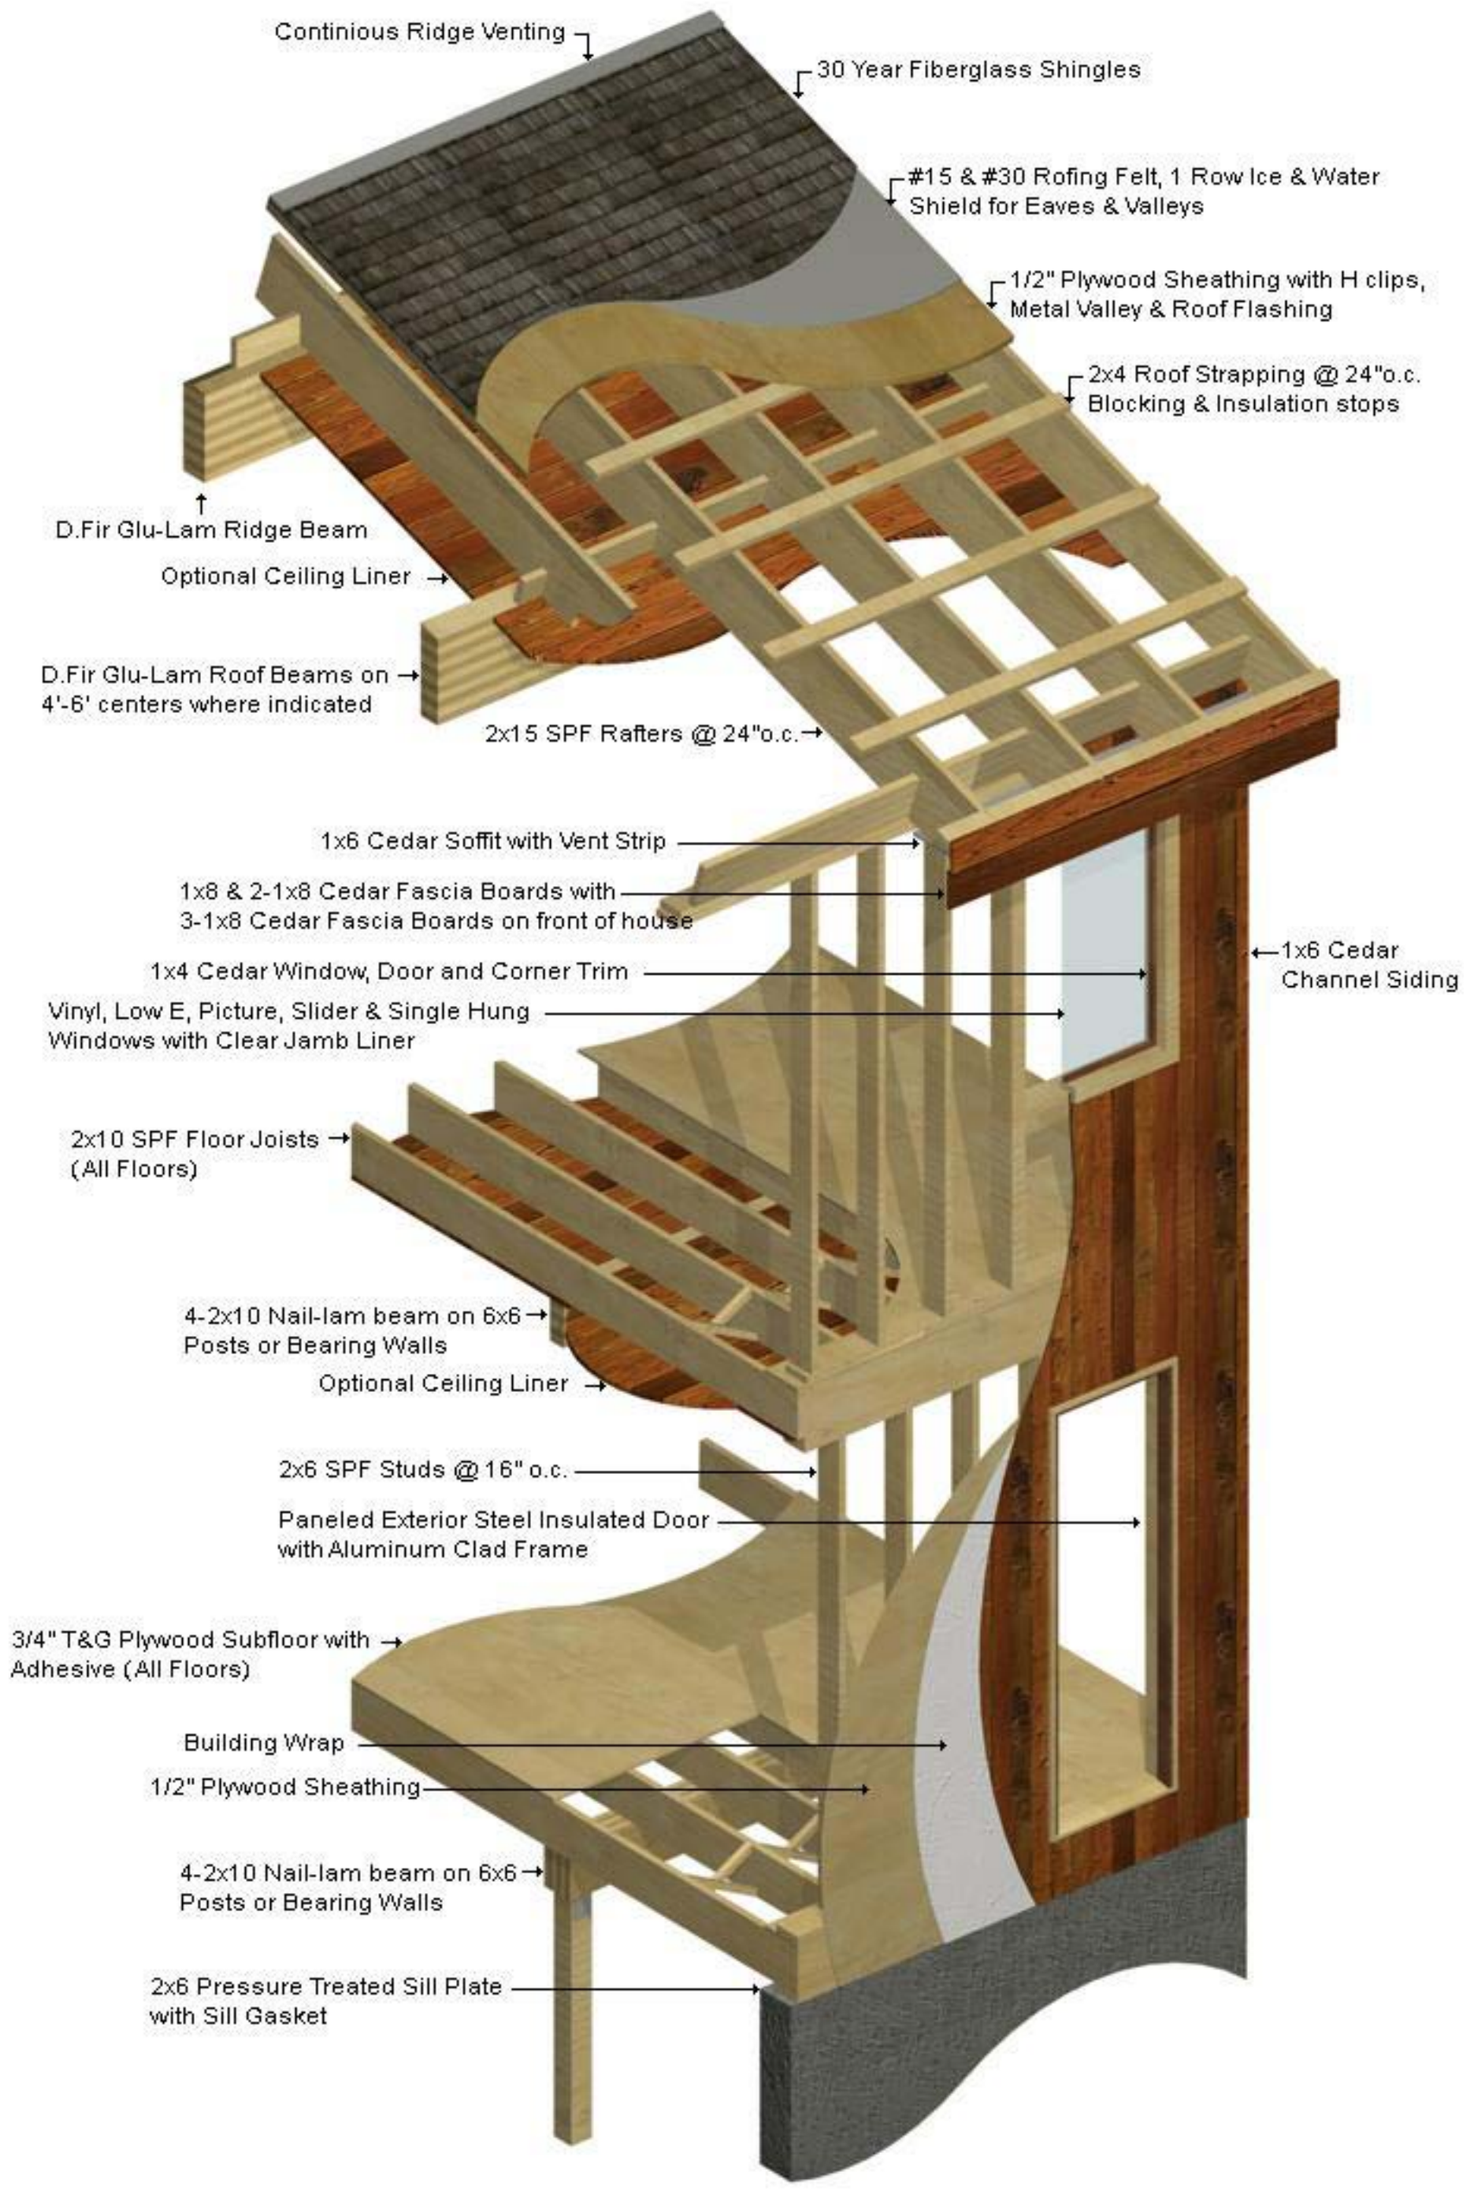
Continious Ridge Venting
30 Year Fiberglass Shingles
#15 & #30 Rofing Felt, 1 Row Ice & Water Shield for Eaves & Valleys
1/2" Plywood Sheathing with H clips, Metal Valley & Roof Flashing
2x4 Roof Strapping @ 24"o.c. Blocking & Insulation stops
D.Fir Glu-Lam Ridge Beam
Optional Ceiling Liner
D.Fir Glu-Lam Roof Beams on 4'-6' centers where indicated
2x15 SPF Rafters @ 24"o.c.
1x6 Cedar Soffit with Vent Strip
1x8 & 2-1x8 Cedar Fascia Boards with 3-1x8 Cedar Fascia Boards on front of house
1x6 Cedar Channel Siding
1x4 Cedar Window, Door and Corner Trim
Vinyl, Low E, Picture, Slider & Single Hung Windows with Clear Jamb Liner
2x10 SPF Floor Joists (All Floors)
4-2x10 Nail-lam beam on 6x6 Posts or Bearing Walls
Optional Ceiling Liner
2x6 SPF Studs @ 16" o.c.
Paneled Exterior Steel Insulated Door with Aluminum Clad Frame
3/4" T&G Plywood Subfloor with Adhesive (All Floors)
Building Wrap
1/2" Plywood Sheathing
4-2x10 Nail-lam beam on 6x6 Posts or Bearing Walls
2x6 Pressure Treated Sill Plate with Sill Gasket